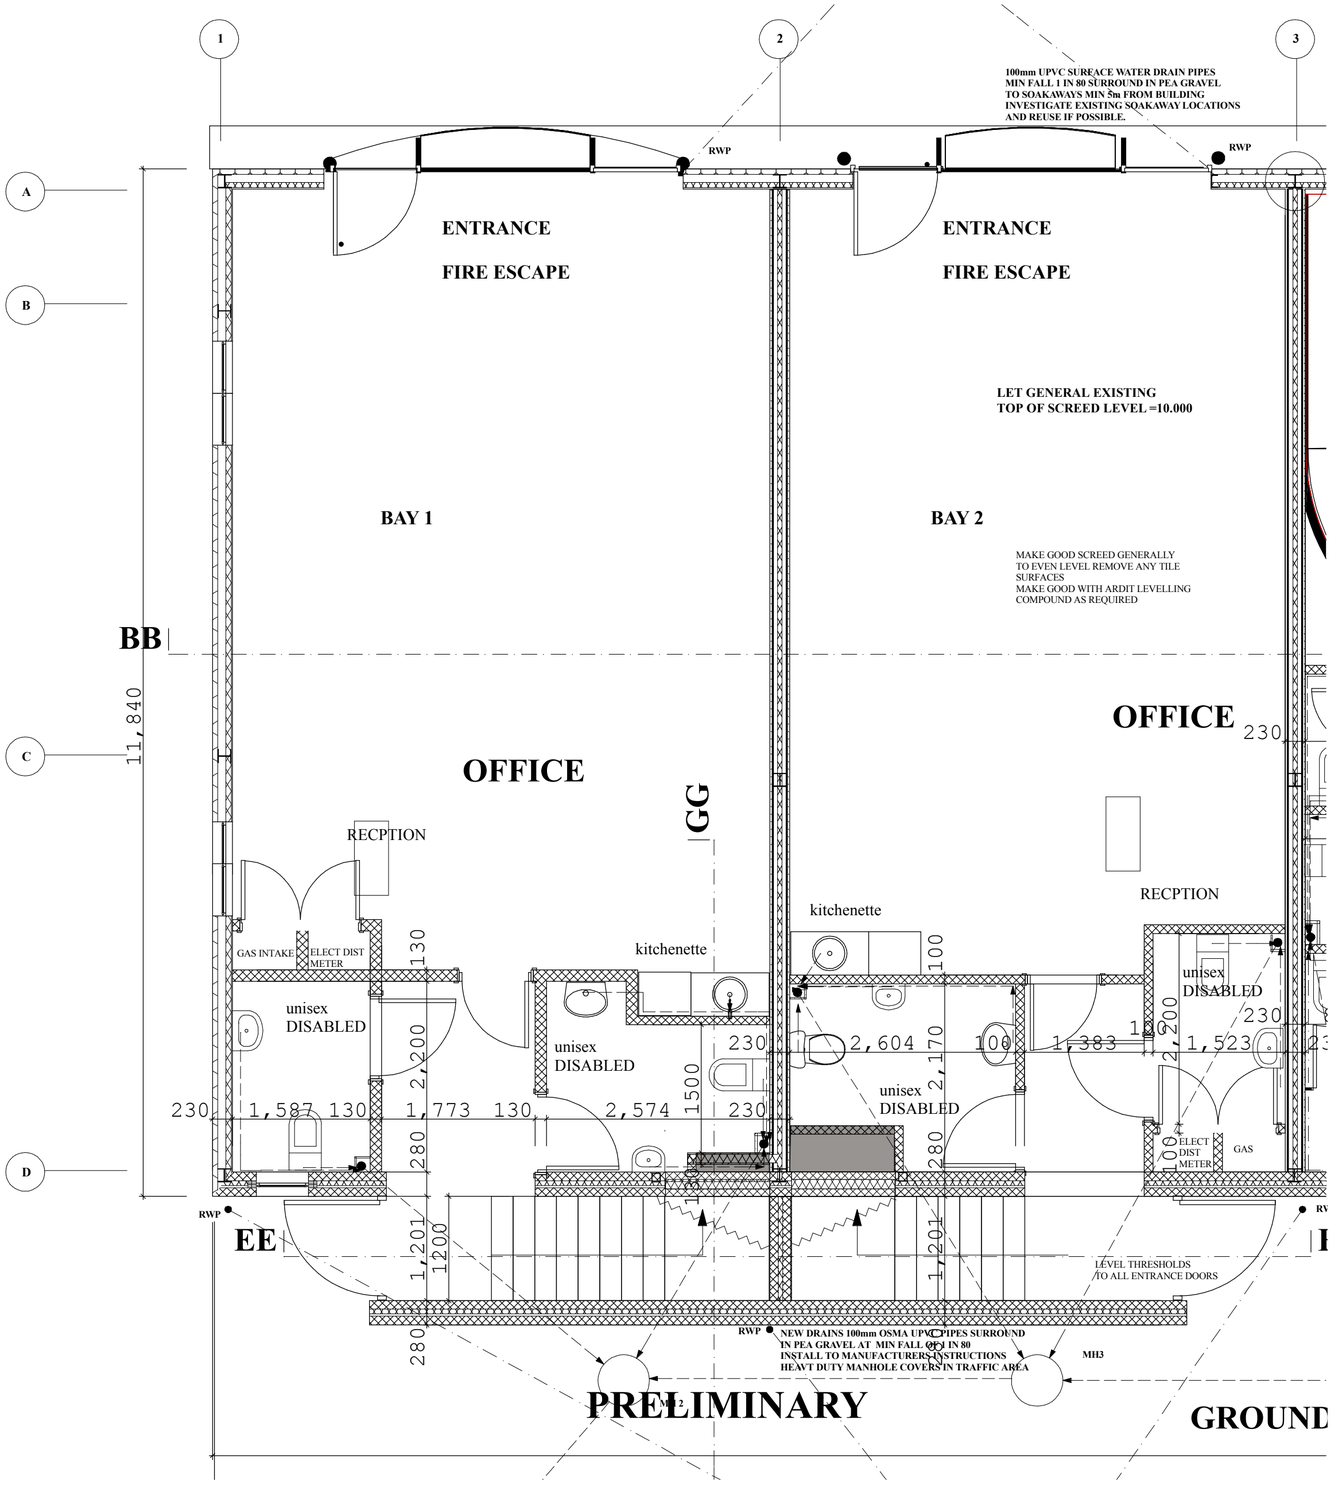

PRELIMINARY

PRELIMINARY ISSUE NOT FOR CONSTRUCTION
ALL DIMENSIONS TO BE SITE CHECKED ON DEMOLITION AND CLEARANCE.

SEE STRUCTURAL ENGINEER'S DETAILS FOR ALL STRUCTURAL DESIGN INFORMATION AND DETAILS.
SEE MANUFACTURER'S INSTALLATION DETAILS AS REQUIRED.
THIS DRAWING TO BE READ IN CONJUNCTION WITH BUILDING REGULATION NOTES AND SPECIFICATION.
SEE SECTION DETAILS.

P5 WC LAYOUT

RIDER SALE ASSOCIATES
CHARTERED ARCHITECTS
THE STUDIO 15 CHURCH LANE LITTLE EVERSDEN CAMBRIDGE
TEL/FAX: 01223 264436 EMAIL: rider.sale@bobbline.com www.ridersale.net

PROJECT: **NEWTON HOUSE**
147 ST. NEOTS ROAD HARDWICK
REBUILD

DRAWING NO: 535- L(00)2 P5
SCALE : 1:50
SEE NOTES SHEET NO:
DATE

COPYRIGHT RIDER SALE 2007

DO NOT SCALE USE FIGURED DIMENSIONS ONLY